GENERAL NOTE
A. SEE SHEET A4.0 FOR FINISH SCHEDULE AND AND HARDWARE SCHEDULE

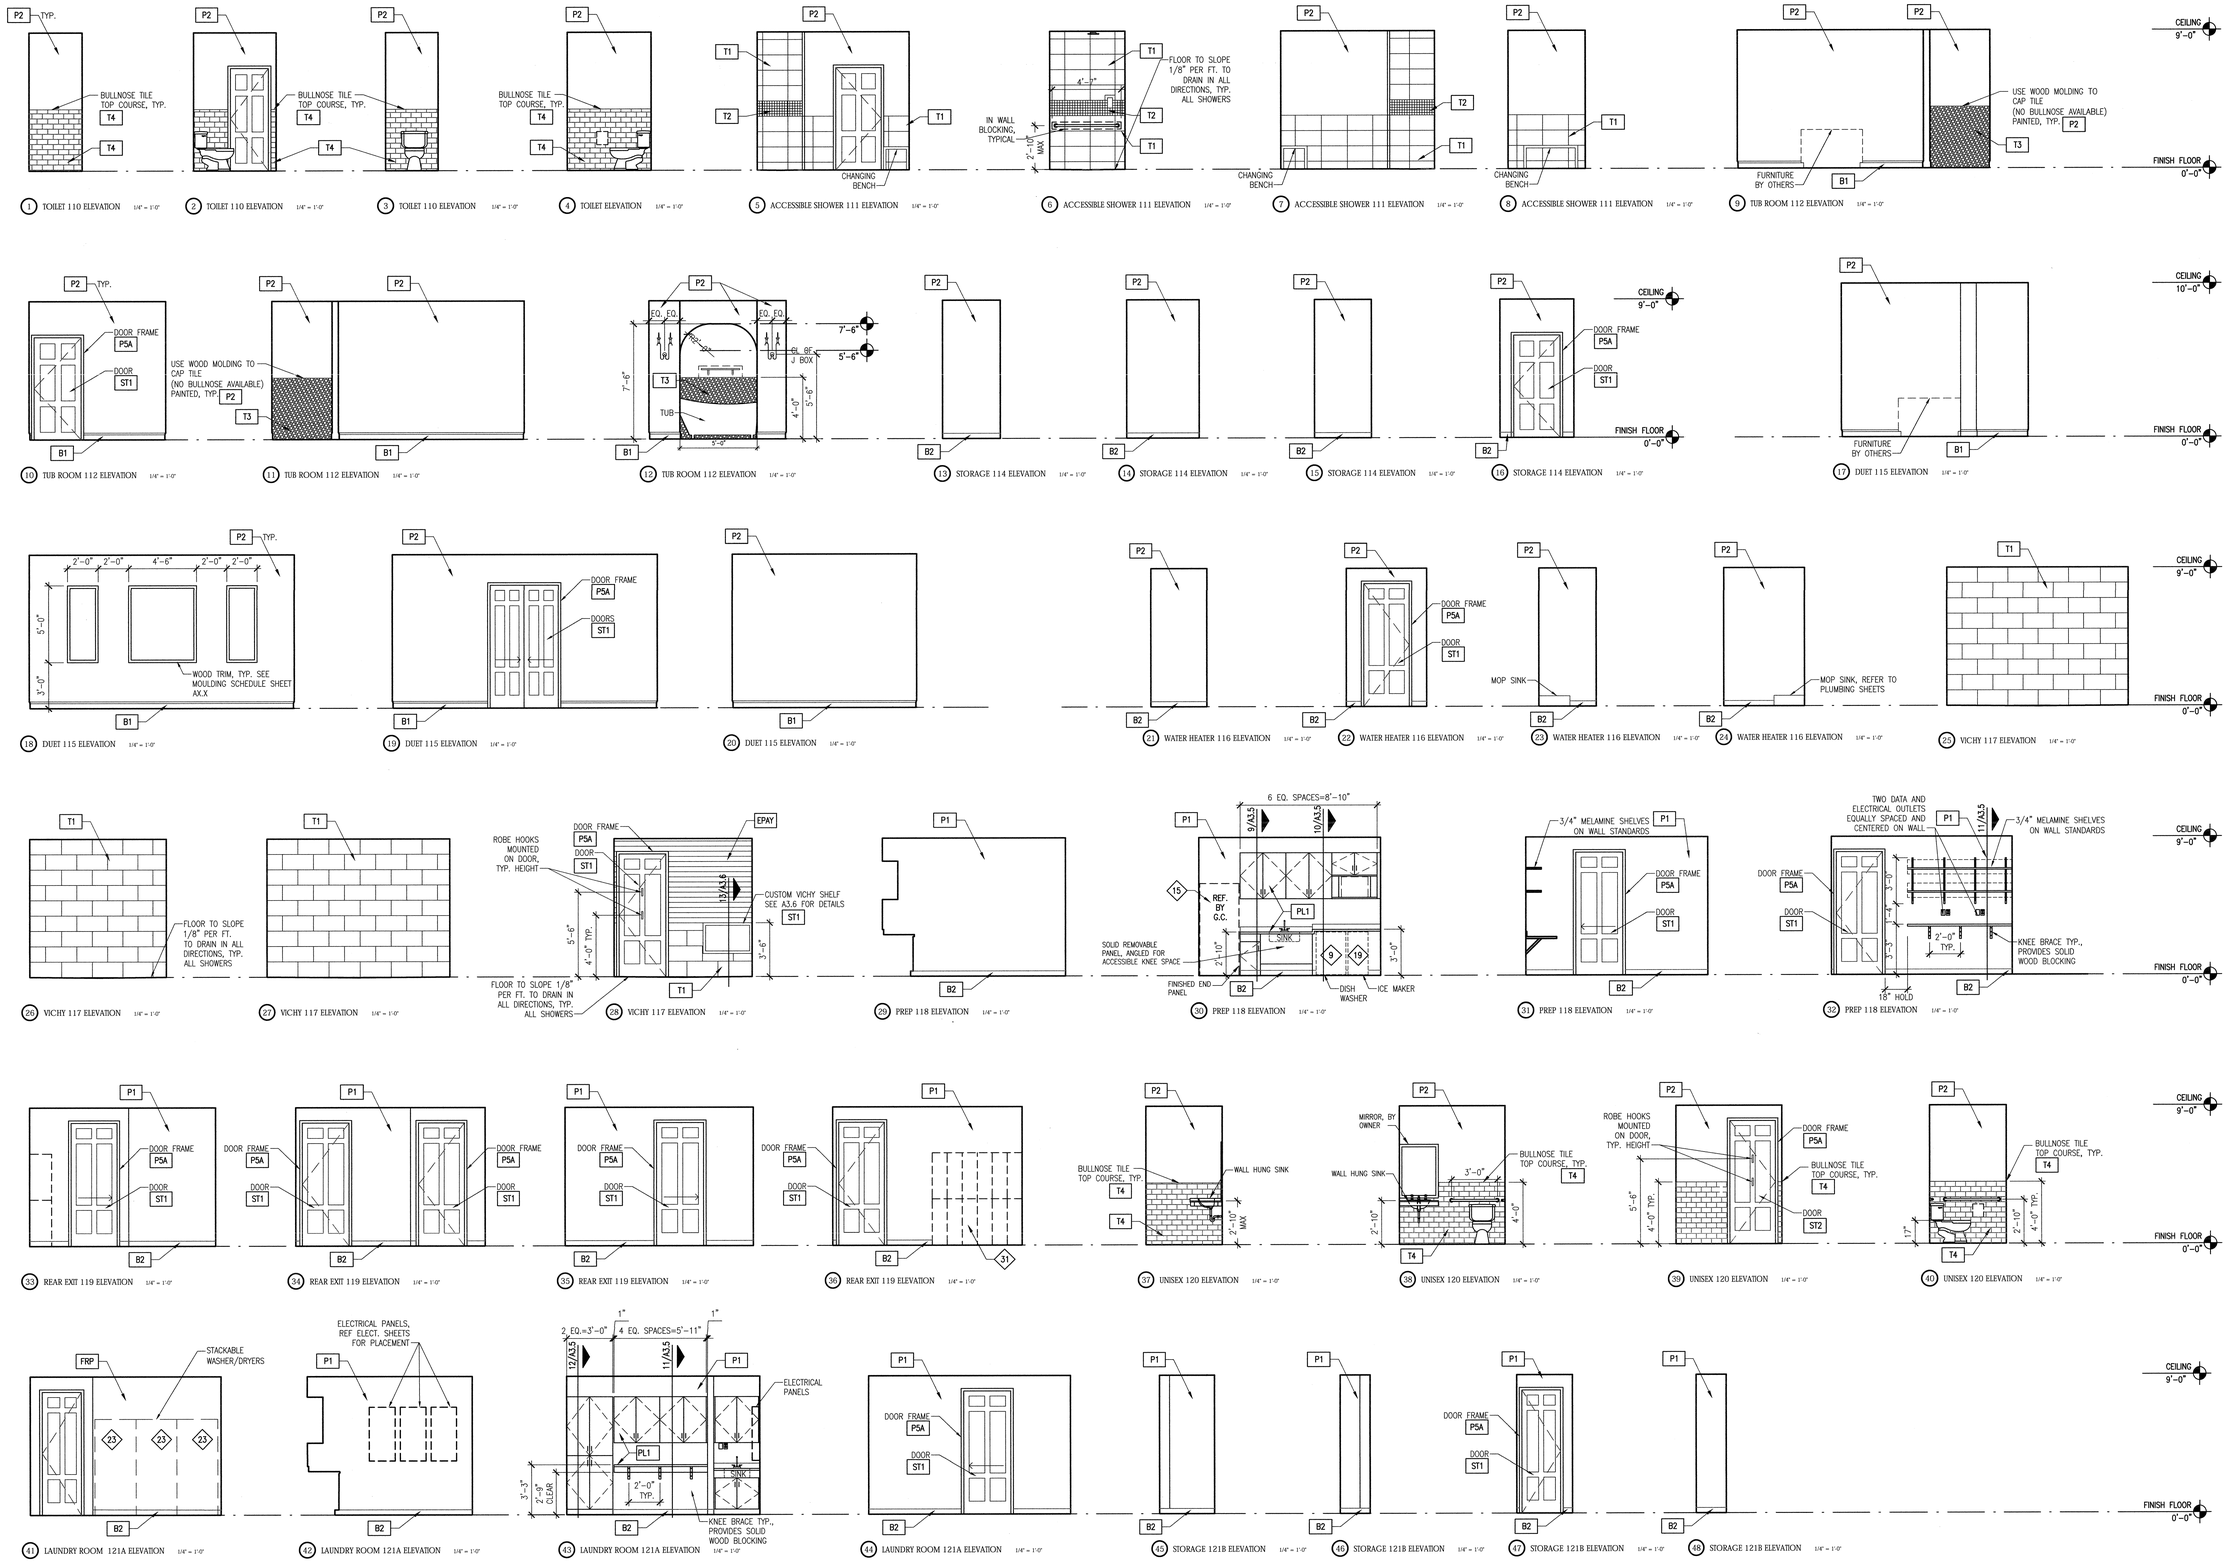

1 TOILET 110 ELEVATION 1/4" = 1'-0"
2 TOILET 110 ELEVATION 1/4" = 1'-0"
3 TOILET 110 ELEVATION 1/4" = 1'-0"
4 TOILET ELEVATION 1/4" = 1'-0"
5 ACCESSIBLE SHOWER 111 ELEVATION 1/4" = 1'-0"
6 ACCESSIBLE SHOWER 111 ELEVATION 1/4" = 1'-0"
7 ACCESSIBLE SHOWER 111 ELEVATION 1/4" = 1'-0"
8 ACCESSIBLE SHOWER 111 ELEVATION 1/4" = 1'-0"
9 TUB ROOM 112 ELEVATION 1/4" = 1'-0"
10 TUB ROOM 112 ELEVATION 1/4" = 1'-0"
11 TUB ROOM 112 ELEVATION 1/4" = 1'-0"
12 TUB ROOM 112 ELEVATION 1/4" = 1'-0"
13 STORAGE 114 ELEVATION 1/4" = 1'-0"
14 STORAGE 114 ELEVATION 1/4" = 1'-0"
15 STORAGE 114 ELEVATION 1/4" = 1'-0"
16 STORAGE 114 ELEVATION 1/4" = 1'-0"
17 DUET 115 ELEVATION 1/4" = 1'-0"
18 DUET 115 ELEVATION 1/4" = 1'-0"
19 DUET 115 ELEVATION 1/4" = 1'-0"
20 DUET 115 ELEVATION 1/4" = 1'-0"
21 WATER HEATER 116 ELEVATION 1/4" = 1'-0"
22 WATER HEATER 116 ELEVATION 1/4" = 1'-0"
23 WATER HEATER 116 ELEVATION 1/4" = 1'-0"
24 WATER HEATER 116 ELEVATION 1/4" = 1'-0"
25 VICHY 117 ELEVATION 1/4" = 1'-0"
26 VICHY 117 ELEVATION 1/4" = 1'-0"
27 VICHY 117 ELEVATION 1/4" = 1'-0"
28 VICHY 117 ELEVATION 1/4" = 1'-0"
29 PREP 118 ELEVATION 1/4" = 1'-0"
30 PREP 118 ELEVATION 1/4" = 1'-0"
31 PREP 118 ELEVATION 1/4" = 1'-0"
32 PREP 118 ELEVATION 1/4" = 1'-0"
33 REAR EXIT 119 ELEVATION 1/4" = 1'-0"
34 REAR EXIT 119 ELEVATION 1/4" = 1'-0"
35 REAR EXIT 119 ELEVATION 1/4" = 1'-0"
36 REAR EXIT 119 ELEVATION 1/4" = 1'-0"
37 UNISEX 120 ELEVATION 1/4" = 1'-0"
38 UNISEX 120 ELEVATION 1/4" = 1'-0"
39 UNISEX 120 ELEVATION 1/4" = 1'-0"
40 UNISEX 120 ELEVATION 1/4" = 1'-0"
41 LAUNDRY ROOM 121A ELEVATION 1/4" = 1'-0"
42 LAUNDRY ROOM 121A ELEVATION 1/4" = 1'-0"
43 LAUNDRY ROOM 121A ELEVATION 1/4" = 1'-0"
44 LAUNDRY ROOM 121A ELEVATION 1/4" = 1'-0"
45 STORAGE 121B ELEVATION 1/4" = 1'-0"
46 STORAGE 121B ELEVATION 1/4" = 1'-0"
47 STORAGE 121B ELEVATION 1/4" = 1'-0"
48 STORAGE 121B ELEVATION 1/4" = 1'-0"

INTERPLAN LLC
ARCHITECTURE
ENGINEERING
INTERIOR DESIGN
PROJECT MANAGEMENT

F-3219

6815 MANHATTAN BOULEVARD
SUITE 115
FORT WORTH, TEXAS 76120
PH 682.747.5054

SEAL:

REGISTERED ARCHITECT EDWARD DEVEREAUX GRAY III 26521 STATE OF TEXAS

4/10/19

NO DATE REMARKS
REVISIONS

THE WOODHOUSE day spa®

WOODHOUSE DAY SPA RENOVATION

MARKET STREET
9595 SIX PINES DRIVE
THE WOODLANDS, TEXAS 77680

PROJECT NO: 2019.0172
DATE: 04-08-2019

A3.2
INTERIOR ELEVATIONS

CHECKED: TH DRAWN: DS