GENERAL NOTE
A. SEE SHEET A4.0 FOR FINISH SCHEDULE AND AND HARDWARE SCHEDULE

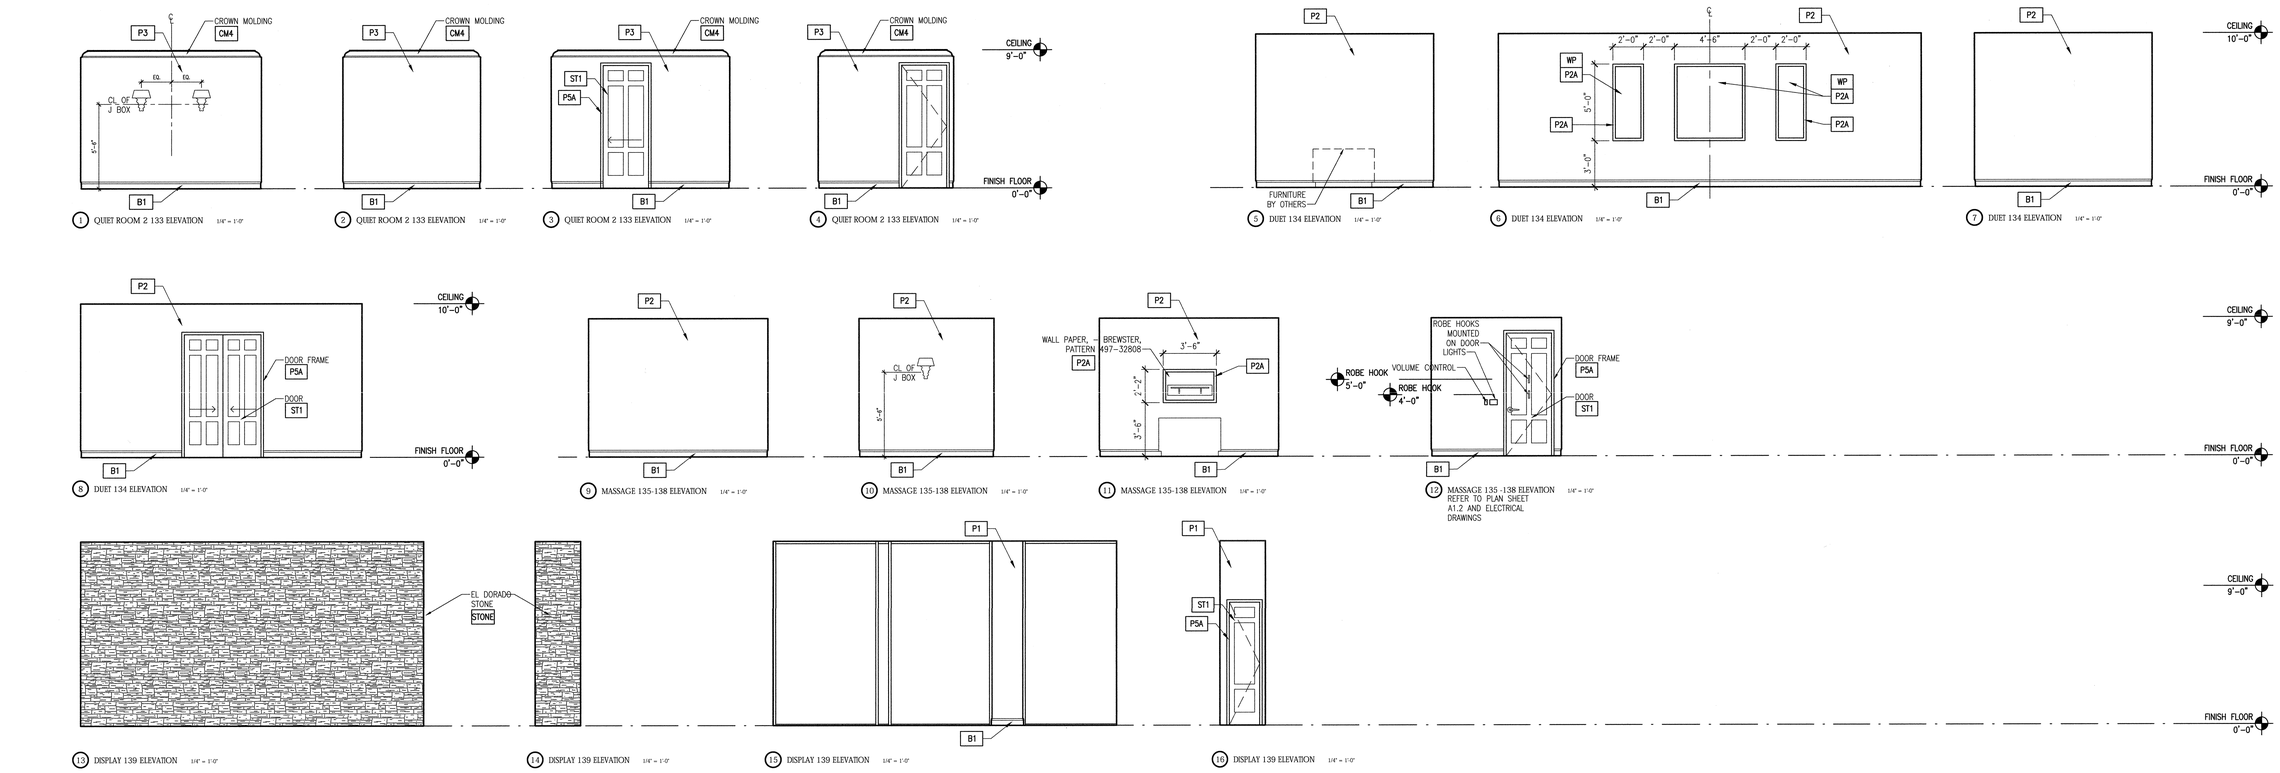

1 QUIET ROOM 2 133 ELEVATION 1/4" = 1'-0"
2 QUIET ROOM 2 133 ELEVATION 1/4" = 1'-0"
3 QUIET ROOM 2 133 ELEVATION 1/4" = 1'-0"
4 QUIET ROOM 2 133 ELEVATION 1/4" = 1'-0"
5 DUET 134 ELEVATION 1/4" = 1'-0"
6 DUET 134 ELEVATION 1/4" = 1'-0"
7 DUET 134 ELEVATION 1/4" = 1'-0"
8 DUET 134 ELEVATION 1/4" = 1'-0"
9 MASSAGE 135-138 ELEVATION 1/4" = 1'-0"
10 MASSAGE 135-138 ELEVATION 1/4" = 1'-0"
11 MASSAGE 135-138 ELEVATION 1/4" = 1'-0"
12 MASSAGE 135 -138 ELEVATION 1/4" = 1'-0"
REFER TO PLAN SHEET A1.2 AND ELECTRICAL DRAWINGS
13 DISPLAY 139 ELEVATION 1/4" = 1'-0"
14 DISPLAY 139 ELEVATION 1/4" = 1'-0"
15 DISPLAY 139 ELEVATION 1/4" = 1'-0"
16 DISPLAY 139 ELEVATION 1/4" = 1'-0"

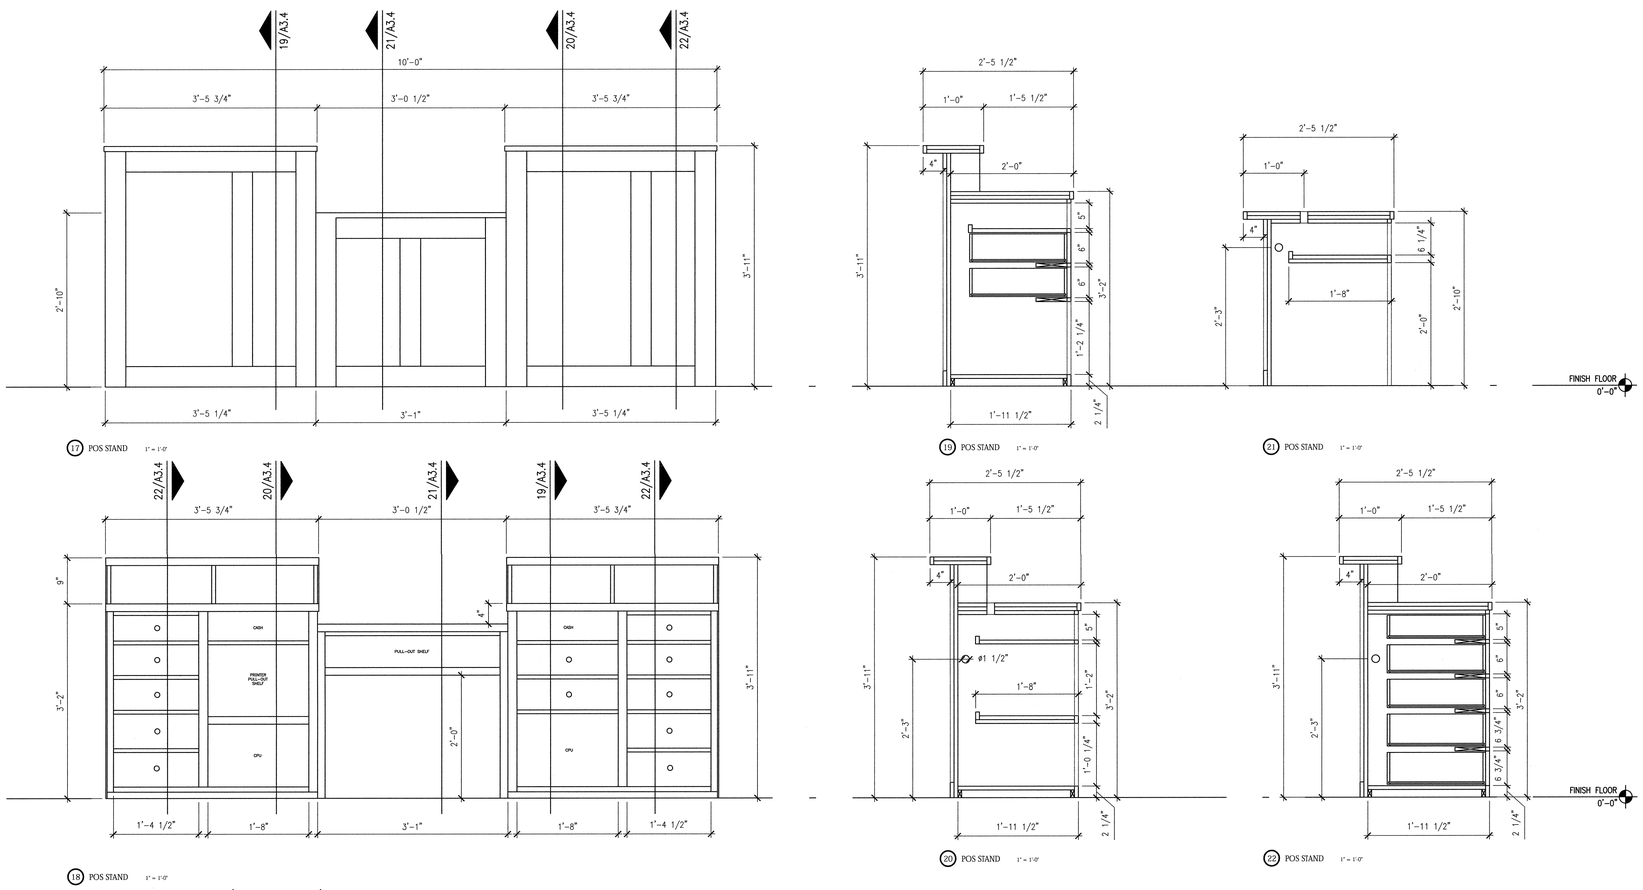

17 POS STAND 1" = 1'-0"
18 POS STAND 1" = 1'-0"
19 POS STAND 1" = 1'-0"
20 POS STAND 1" = 1'-0"
21 POS STAND 1" = 1'-0"
22 POS STAND 1" = 1'-0"

P.O.S. DESK NOTES:

1. ALL COUNTERTOPS TO BE SOLID SURFACE DALTILE NO-51 CABRINI GRAY VELVET.
2. ALL WOOD TO BE STAINED ST1.
3. ALL PULLS TO BE OIL RUBBED BRONZE.

INTERPLAN LLC
ARCHITECTURE
ENGINEERING
INTERIOR DESIGN
PROJECT MANAGEMENT

F-3219

6815 MANHATTAN BOULEVARD
SUITE 115
FORT WORTH, TEXAS 76120
PH 682.747.5054

SEAL:

NO DATE REMARKS
REVISIONS

THE WOODHOUSE *day spa®*

WOODHOUSE DAY SPA RENOVATION
MARKET STREET
9595 SIX PINES DRIVE
THE WOODLANDS, TEXAS 77680

PROJECT NO: 2019.0172
DATE: 04-08-2019

A3.4
INTERIOR ELEVATIONS

CHECKED: TH DRAWN: DS

P:\WoodhouseDaySpa\2019.0172 - 9595 Six Pines Drive, Suite 1270, The Woodlands, TX\3 CAD & Drawings\3 Construction Documents\2019.0172 A3.0 INTERIOR ELEVATIONS.dwg, A3.4, 4/11/2019 10:25:59 AM, devin - DWG To PDF.pc3, ARCH expand E1 (30.00 x 42.00 Inches), 1:1