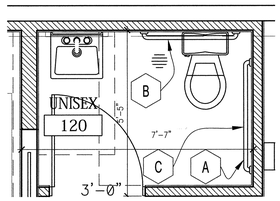

2 ENLARGED TOILET PLAN 1/2" = 1'-0"

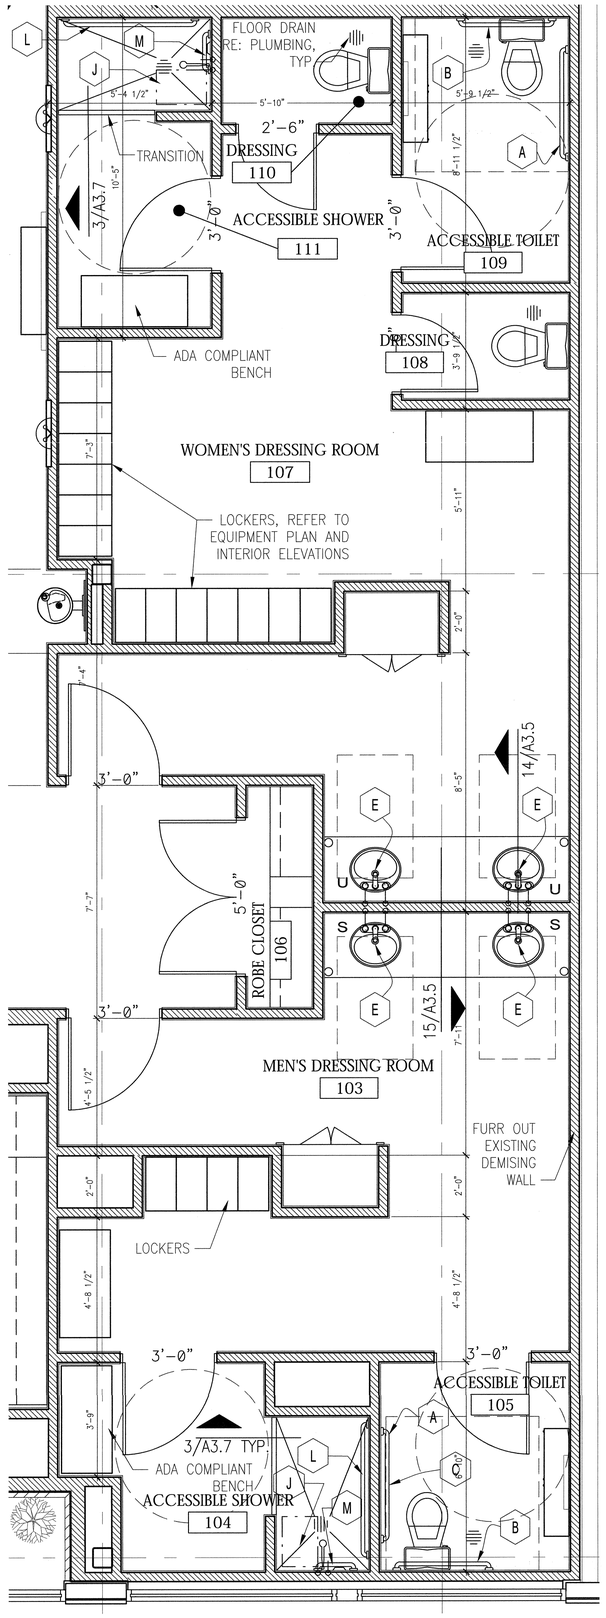

1 ENLARGED RESTROOM PLAN 1/2" = 1'-0"

RESTROOM ACCESSORY SCHEDULE		
MARK	NAME	MODEL # / DESCRIPTIOM
A	GRAB BAR - 42"	42" GRAB BAR; MANUFACTURED BY BOBRICK #B-6806 X 42", 1 1/2" DIA, STAINLESS STEEL – SATIN FINISH
B	GRAB BAR - 36"	BOBRICK #B-6806 X 36", 1 1/2" DIA, STAINLESS STEEL – SATIN FINISH
C	TOILET TISSUE DISPENSER	BOBRICK B-6637 RECESSED TOILET TISSUE DISPENSER WITH STORAGE FOR EXTRA ROLL – STAINLESS STEEL SATIN FINISH
E	PIPE INSULATION	TRUBRO 'HANDI-LAV GUARD' MODEL 102W MOLDED WHITE VINYL PIPE INSULATION OR EQUAL
F	NOT USED	
G	MOP/BROOM HOLDER	BOBRICK B-223 X 24" STAINLESS STEEL W/ THREE (3) HOLDERS, MOUNT AS SHOWN ON ELEVATIONS
H	GRAB BAR - 18"	BOBRICK B-6806 X 18" 1 1/2" DIA. STAINLESS STEEL – SATIN FINISH
J	ADA FOLDING SHOWER BENCH	'ACCESSIBILITY PROFESSIONALS' APFSSB2 220150 PT, 22" X 15" – FOLDING SHOWER SEAT WITH SWING DOWN LEG. TEAK PHENOLIC SLATS
L	GRAB BAR - 54"	BOBRICK B-6806 X 54", 1 1/2" DIA, STAINLESS STEEL – SATIN FINISH
M	GRAB BAR - 12"	BOBRICK B-6806 X 12". 1 1/2" DIA., STAINLESS STEEL – SATIN FINISH

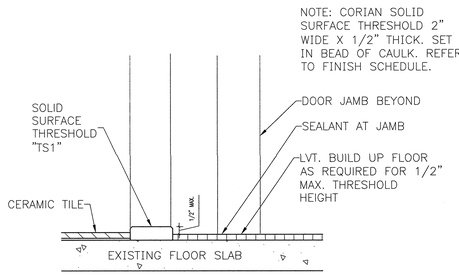

3 TRANSITION DETAIL 3" = 1'-0"

INTERPLAN LLC
ARCHITECTURE
ENGINEERING
INTERIOR DESIGN
PROJECT MANAGEMENT

F-3219

6815 MANHATTAN BOULEVARD
SUITE 115
FORT WORTH, TEXAS 76120
PH 682.747.5054

SEAL:

4/16/19

NO DATE REMARKS
REVISIONS

THE WOODHOUSE *day spa*®

WOODHOUSE DAY SPA RENOVATION

MARKET STREET
9595 SIX PINES DRIVE
THE WOODLANDS, TEXAS 77680

PROJECT NO: 2019.0172
DATE: 04-08-2019

A3.7
ENLARGED RESTROOM PLAN

CHECKED: TH DRAWN: DS